

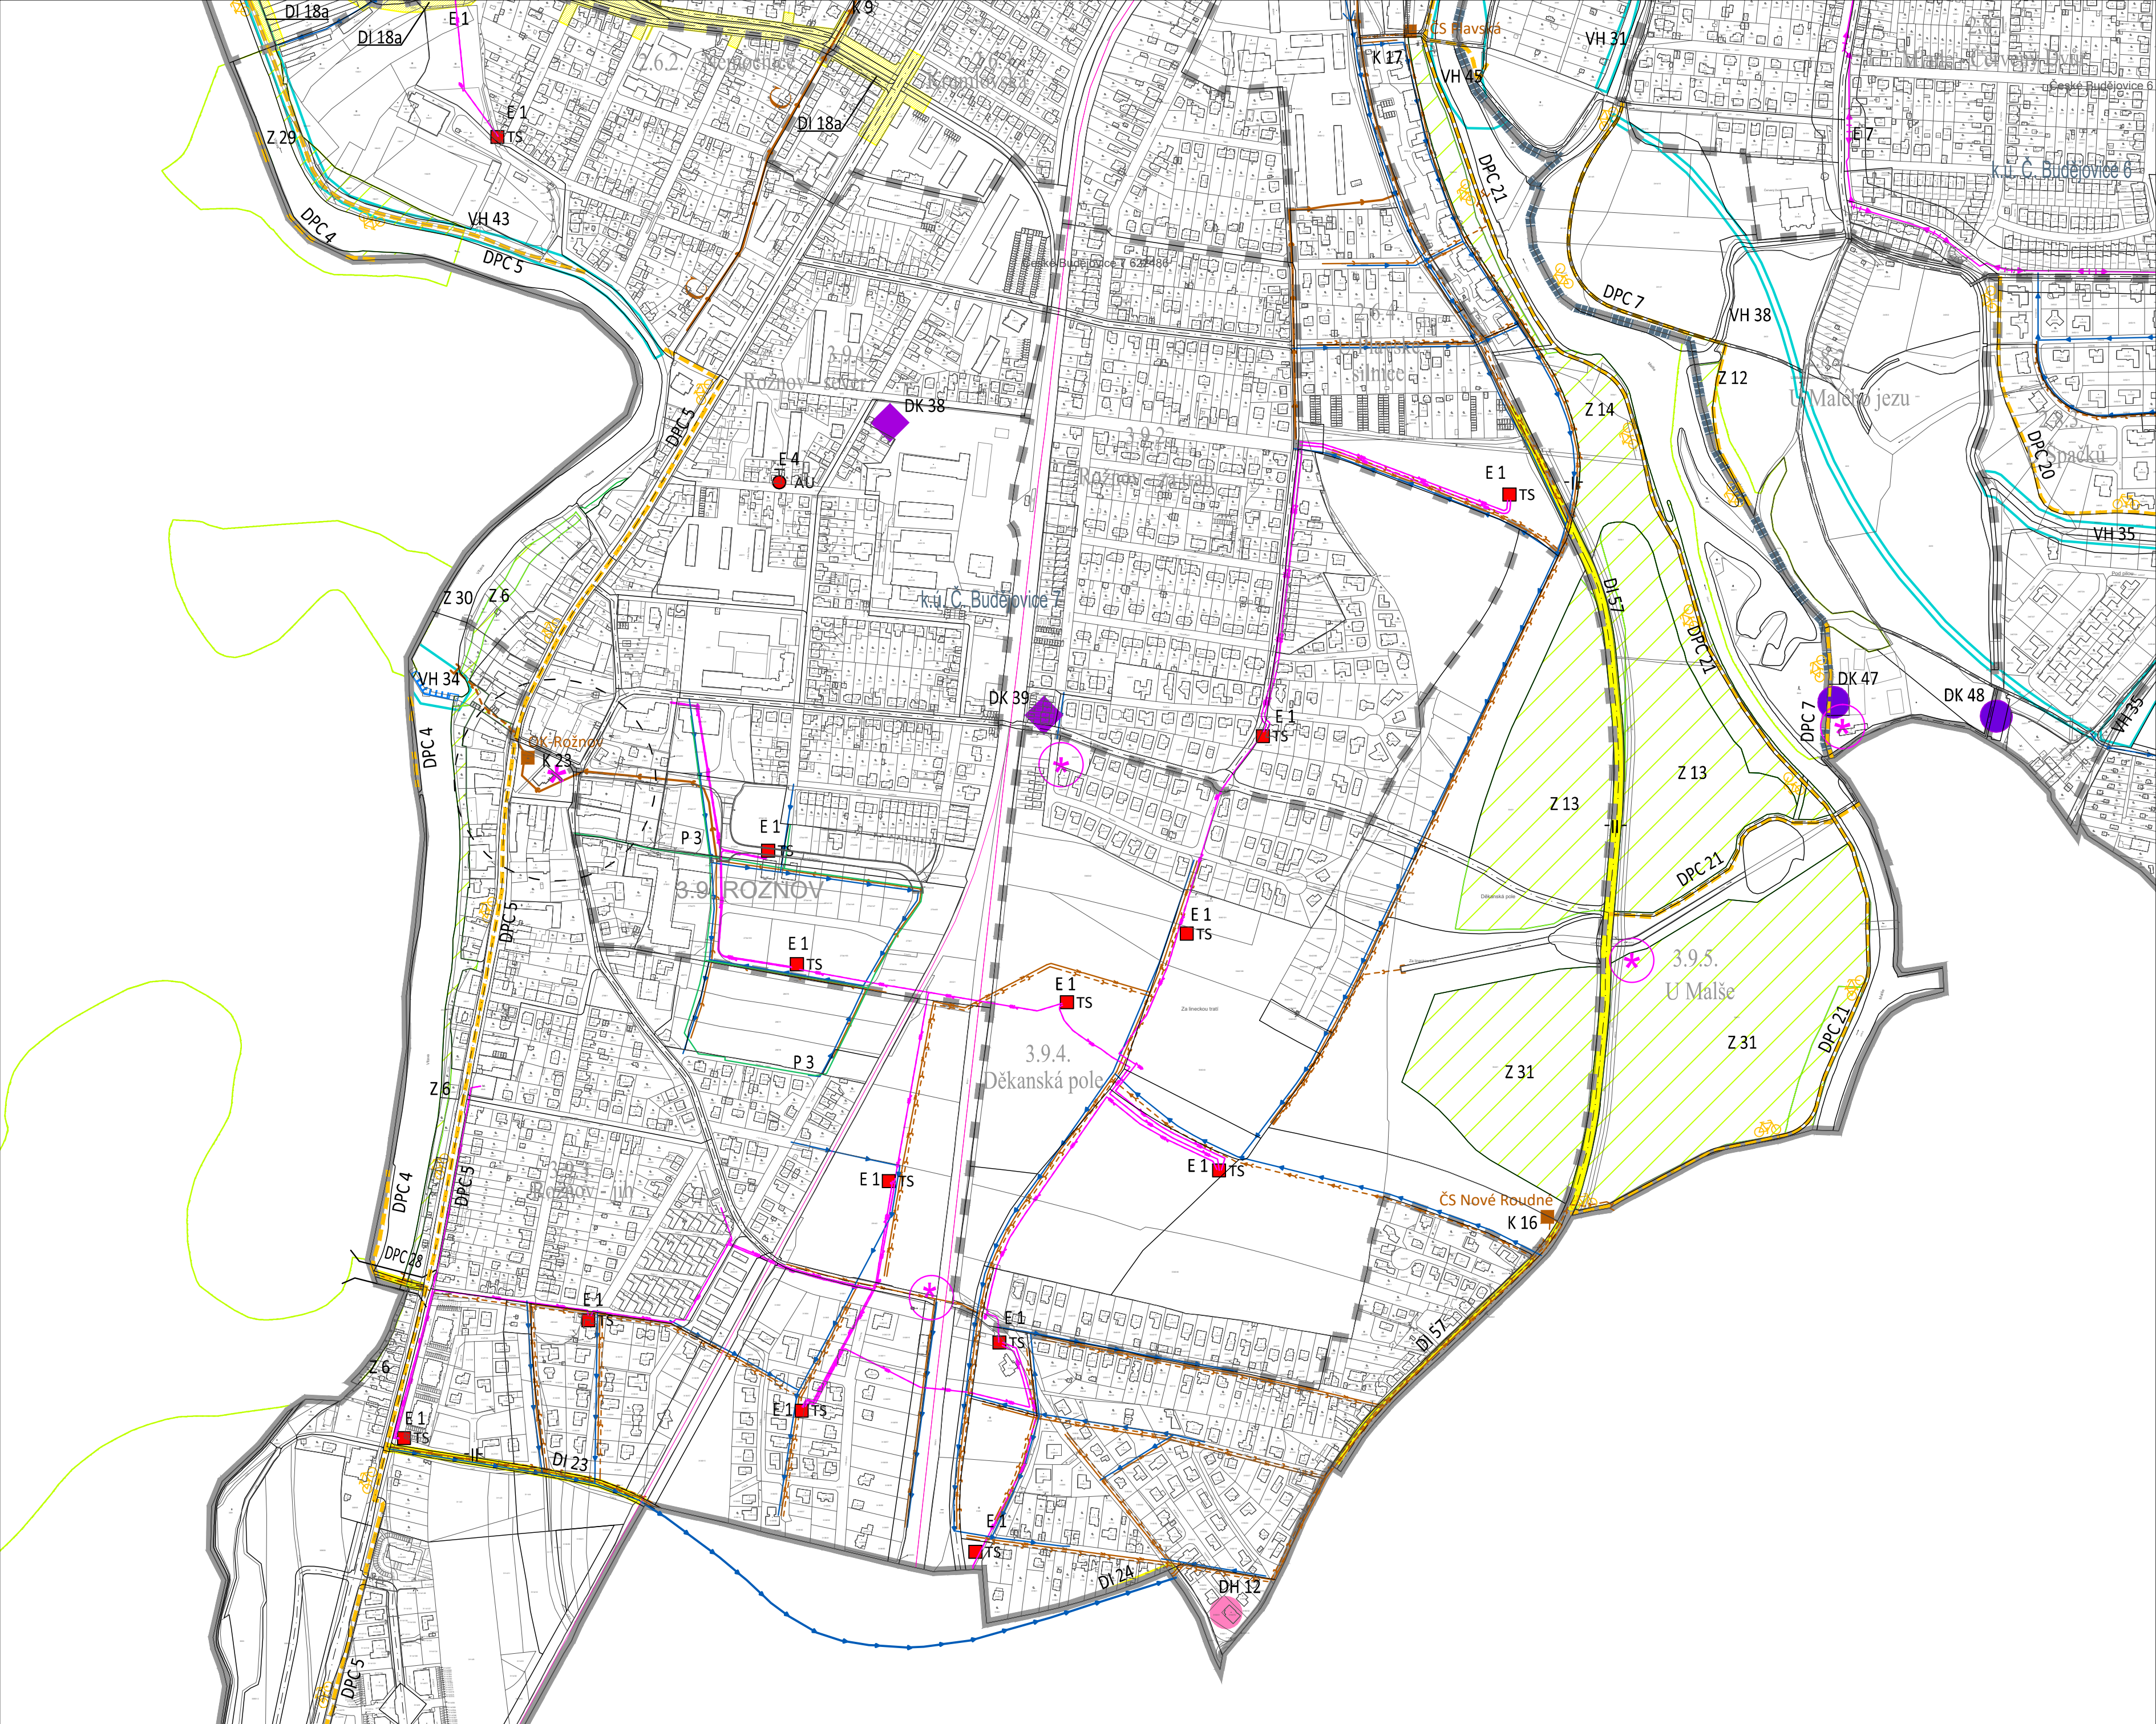


ČESKÉ BUDĚJOVICE 2-4

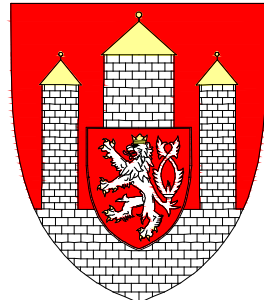

KLAD JEDNOTLIVÝCH MAPOVÝCH LISTŮ							
ČESKÉ BUDĚJOVICE				TŘEBONĚ			
4-0	3-0	2-0	1-0	0-0	9-0	8-0	
4-1	3-1	2-1	1-1	0-1	9-1	8-1	
4-2	3-2	2-2	1-2	0-2	9-2	8-2	
4-3	3-3	2-3	1-3	0-3	9-3	8-3	
4-4	3-4	2-4	1-4	0-4	9-4	8-4	
4-5	3-5	2-5	1-5	0-5	9-5	8-5	

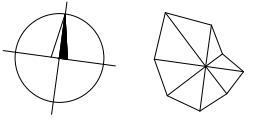

ÚPLNÉ ZNĚNÍ ÚPnM ČB

VEŘEJNĚ PROSPĚŠNÉ STAVBY

ČB 2 - 4

M = 1 : 5 000

11/2024